(C) 2023 COPYRIGHT FARRELL AND NORTON NAVAL ARCHITECTS

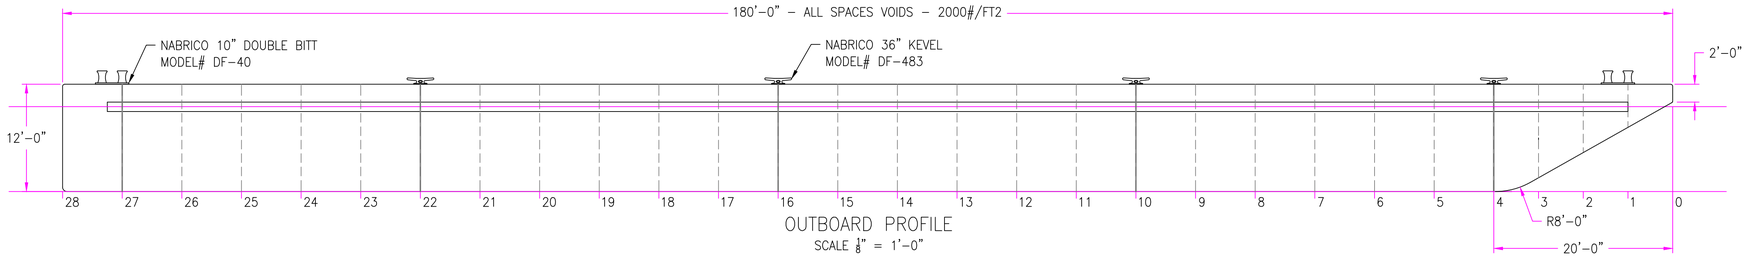

OUTBOARD PROFILE
SCALE 1/8" = 1'-0"

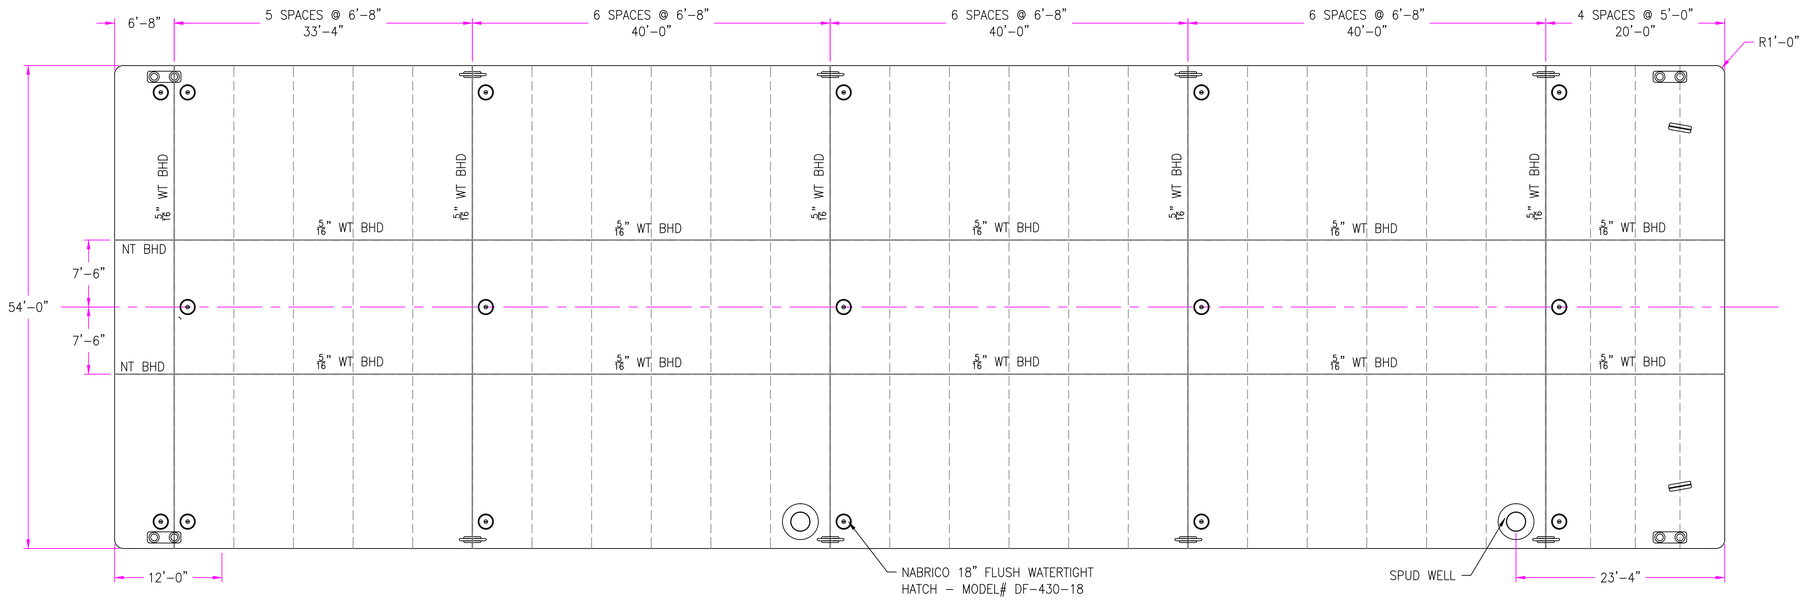

GENERAL ARRANGEMENT
SCALE 1/8" = 1'-0"

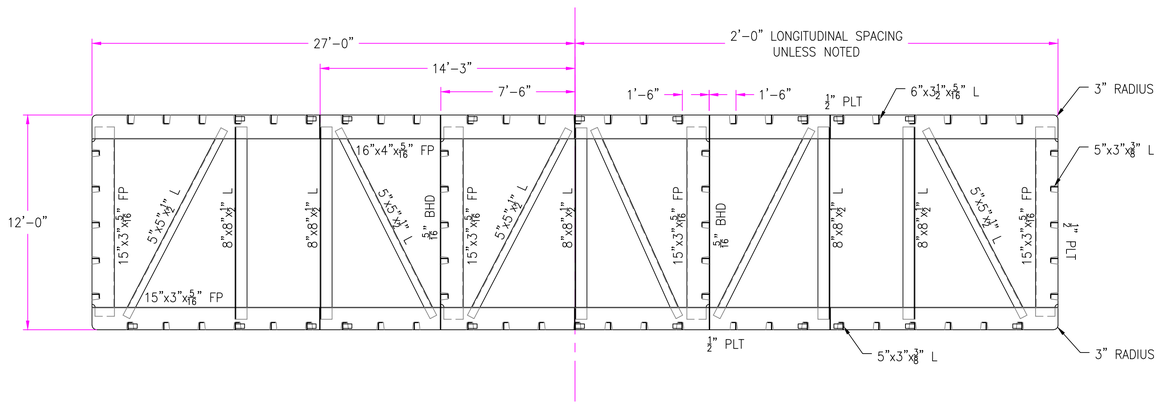

TYPICAL SECTION
SCALE 1/4" = 1'-0"

GENERAL NOTES
1) ALL MATERIAL TO BE ABS GRADE A STEEL
2) FIT UP AND WELDING TO THE SATISFACTION OF THE ATTENDING SURVEYOR

ALT	REVISION	DATE:

THIS DRAWING/DOCUMENT IS CONFIDENTIAL AND THE PROPERTY OF FARRELL AND NORTON NAVAL ARCHITECTS AND MUST NOT BE USED FOR MANUFACTURE, COPIED OR COMMUNICATED TO ANY OTHER PERSON WITHOUT EXPRESS PERMISSION.

FARRELL & NORTON NAVAL ARCHITECTS
NAVAL ARCHITECTS AND MARINE ENGINEERS
PO BOX 66 NEWCASTLE, ME 04553
(207) 563-3210 (TOM) (617) 308-1074 (GARRETT)

GENERAL ARRANGEMENTS
& PROFILE

PROJECT: 180'x54'x12' DECK BARGE

DRAWN BY: TMF | DATE: 06/22/23

APPROVED BY: GJN | SCALE: 1/8" = 1'

DWG #: D-143S-002 ALT: P