COPYRIGHT (C) 2022 FARRELL AND NORTON NAVAL ARCHITECTS

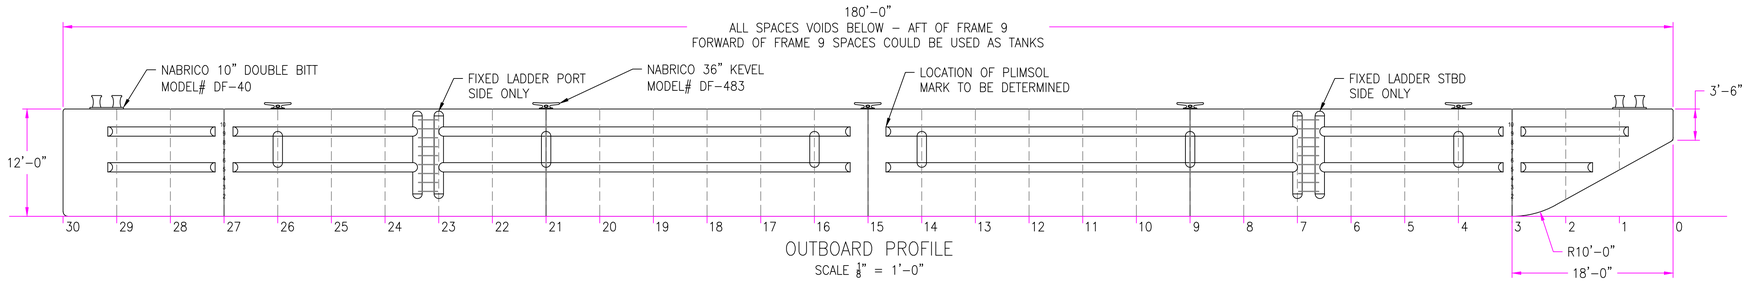

OUTBOARD PROFILE
SCALE $\frac{1}{8}$" = 1'-0"

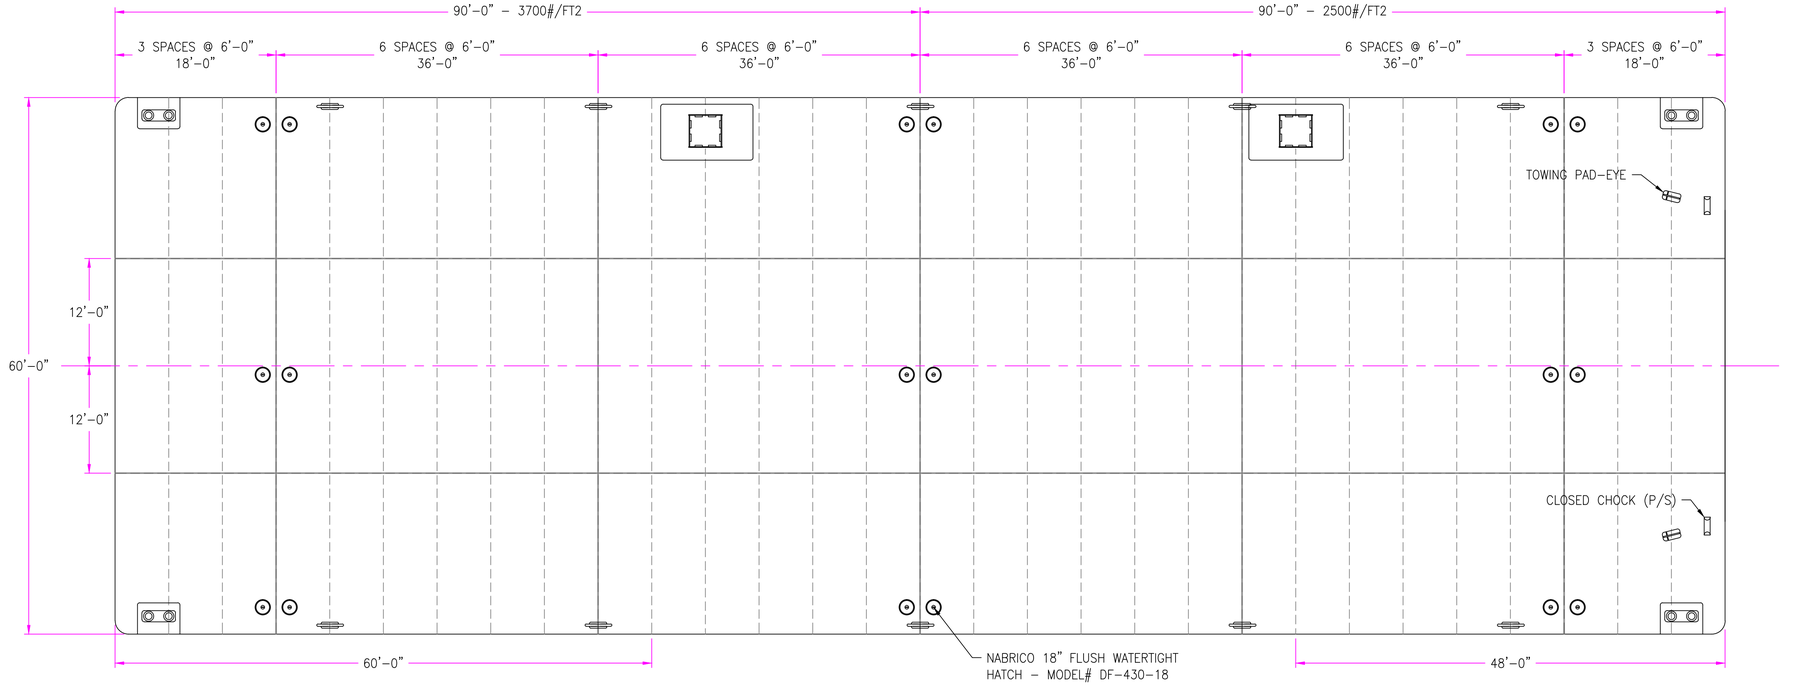

GENERAL ARRANGEMENT
SCALE $\frac{1}{8}$" = 1'-0"

NOTES:
1) MATERIAL TO BE ABS GRADE A STEEL
2) COMPARTMENTS AFT OF FRAME 9 – VOID SPACES
3) COMPARTMENTS FWD OF FRMAE 9 CAN BE USED
AS BALLAST TANKS – FILLING THROUGH THE MANHOLES

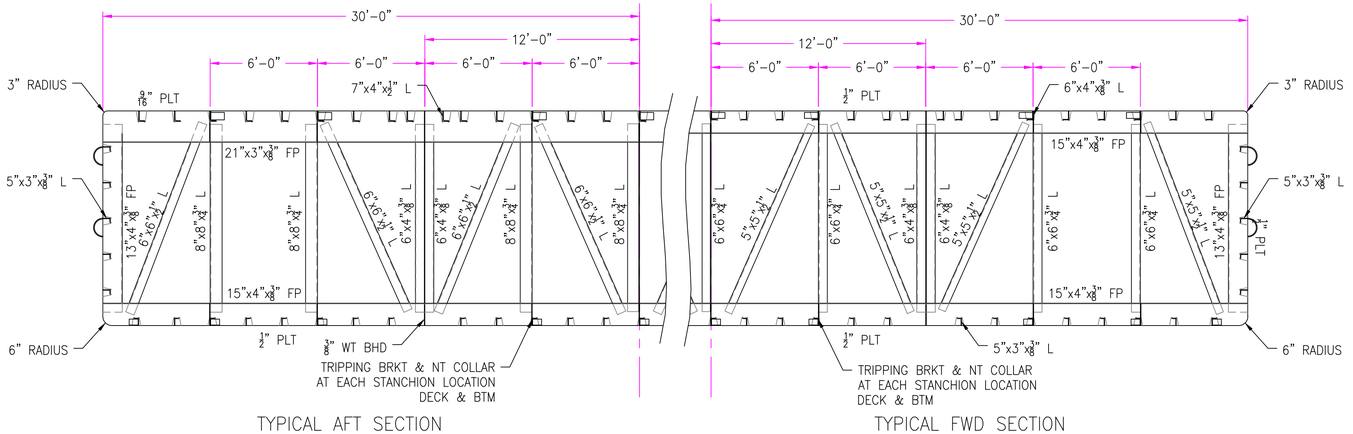

TYPICAL AFT SECTION
SCALE $\frac{1}{4}$" = 1'-0"

TYPICAL FWD SECTION
SCALE $\frac{1}{4}$" = 1'-0"

ALT	REVISION	DATE:

THIS DRAWING/DOCUMENT IS CONFIDENTIAL AND THE PROPERTY OF THOMAS M. FARRELL AND GARRETT NORTON AND MUST NOT BE USED FOR MANUFACTURE, COPIED OR COMMUNICATED TO ANY OTHER PERSON WITHOUT EXPRESS PERMISSION.

FARRELL & NORTON NAVAL ARCHITECTS
NAVAL ARCHITECTS AND MARINE ENGINEERS
PO BOX 66 NEWCASTLE, ME 04553
(207) 563-3210 (THOMAS) (617) 308-1074 (GARRETT)

GENERAL ARRANGEMENTS & PROFILE

PROJECT: 180'x60'x12' DECK BARGE	
DRAWN BY: TMF	DATE: 04/24/22
APPROVED BY: GJN	SCALE: AS SHOWN
DWG #: D-137T1-002	ALT: 0